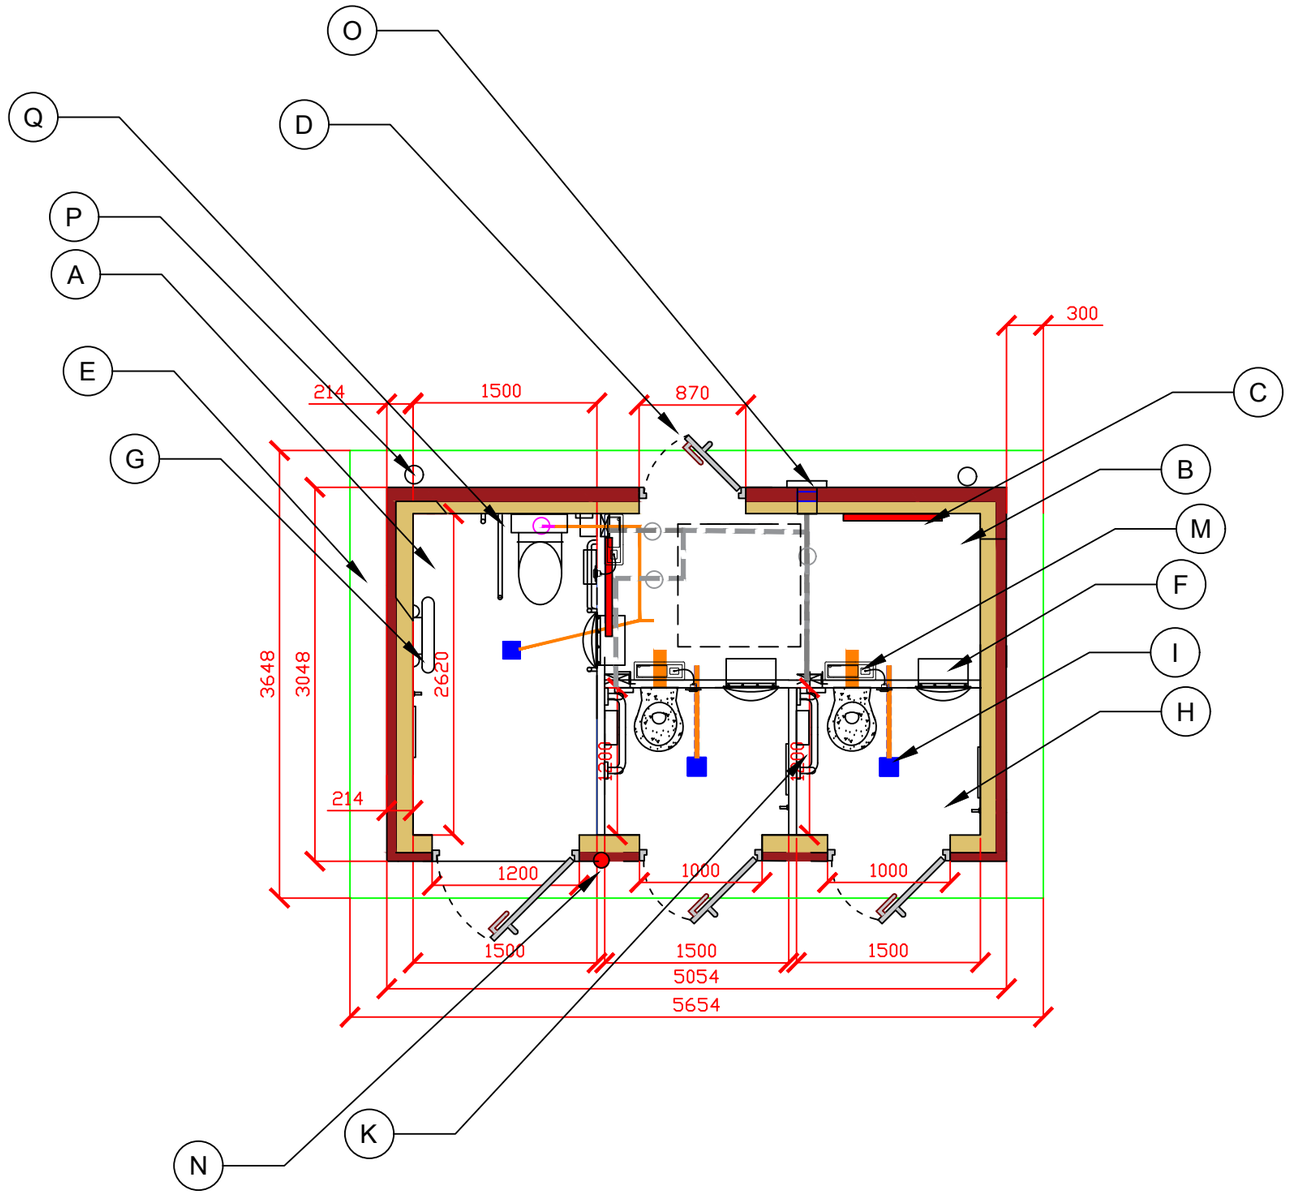

A Accessible to part M DDA
B Service area
C Tubular htr
D Service door
E Soffit
F Handgel/dryer
G Baby change
H Ambulants
I Floor gully
~~J Coinpay entry~~
K Jumbo roll holder
~~L Coinpay and radar key facility~~
M Hand wave flush
N External disabled alarm
O Extract system
P Downpipes
Q Doc M pack

0 1 2 3 4 5m

scale 1:50

REV	DATE	DESCRIPTION

CLIENT

DRAWING TITLE

SCALE	DATE	DRAWN BY	CHECKED BY
1:50	MAY-2020	B W DAVIES	

@A3

healthmatic
REDMAN ROAD
PORTE MARSH IND. ESTATE
CALNE
WILTS
SN11 9PR
Tel: 01249 822063
Fax: 01249 823140
e-mail ops@healthmatic.com

DRAWING NUMBER	REVISION
HM-SBC-MCCP-01	

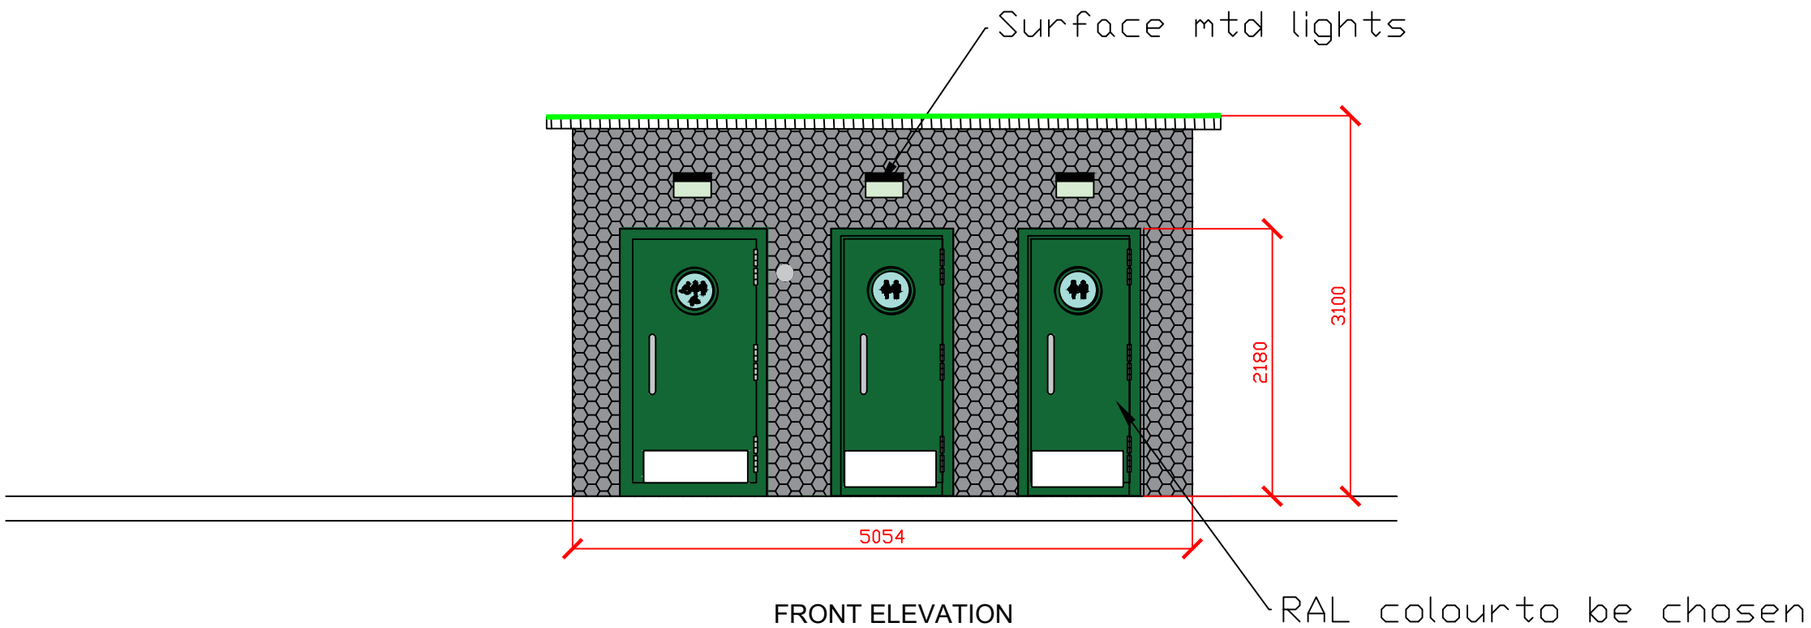

FRONT ELEVATION

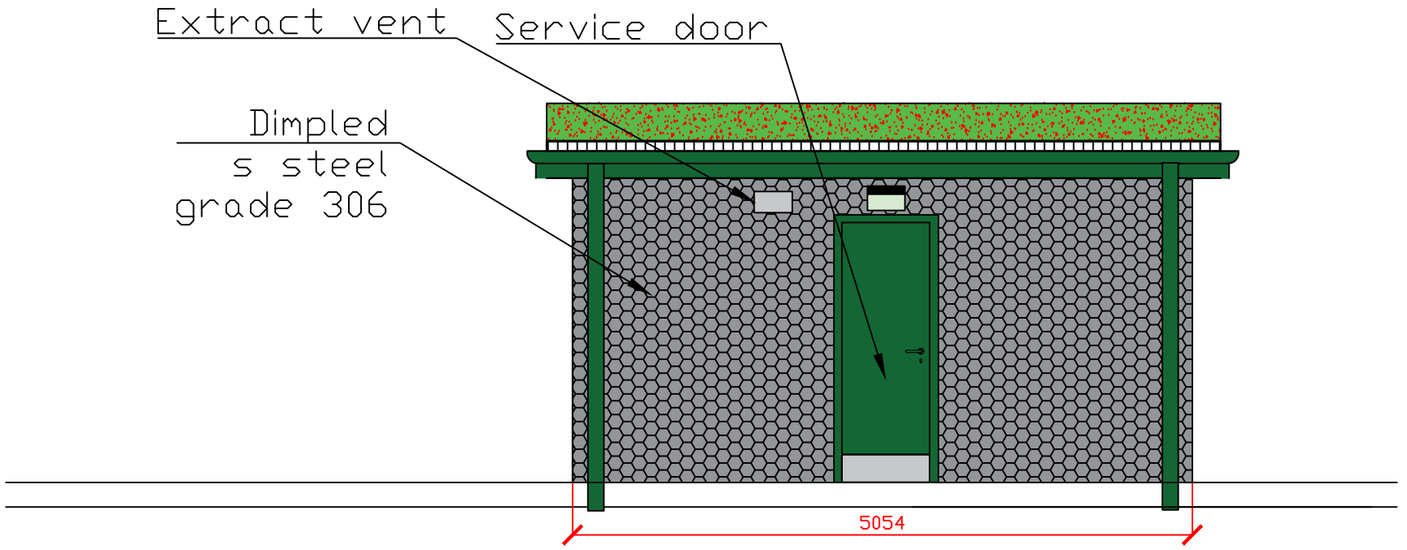

REAR ELEVATION

scale 1:50

REV	DATE	DESCRIPTION

CLIENT

DRAWING TITLE

SCALE	DATE	DRAWN BY	CHECKED BY
1:50	MAY-2020	B W DAVIES	

@A3

healthmatic
REDMAN ROAD
PORTE MARSH IND. ESTATE
CALNE
WILTS
SN11 9PR
Tel: 01249 822063
Fax: 01249 823140
e-mail ops@healthmatic.com

DRAWING NUMBER	REVISION
HM-SBC-MCCP-02	

Note
Roof gradient
can be reversed
with guttering at front

A Max Pitch 20°
Enviromat sedum roof

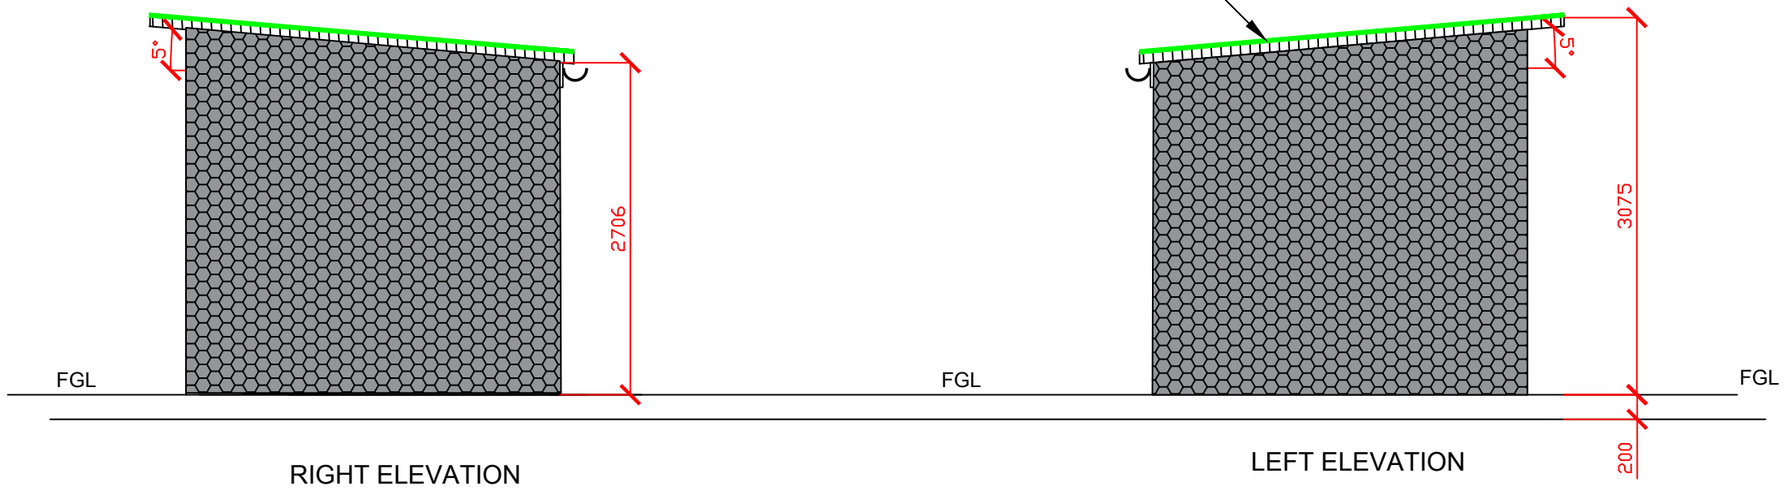

scale 1:50

REV	DATE	DESCRIPTION

CLIENT

DRAWING TITLE

SCALE	DATE	DRAWN BY	CHECKED BY
1:50	MAY-2020	B W DAVIES	

@A3

healthmatic
REDMAN ROAD
PORTE MARSH IND. ESTATE
CALNE
WILTS
SN11 9PR
Tel: 01249 822063
Fax: 01249 823140
e-mail ops@healthmatic.com

DRAWING NUMBER	REVISION
HM-SBC-MCCP-07	

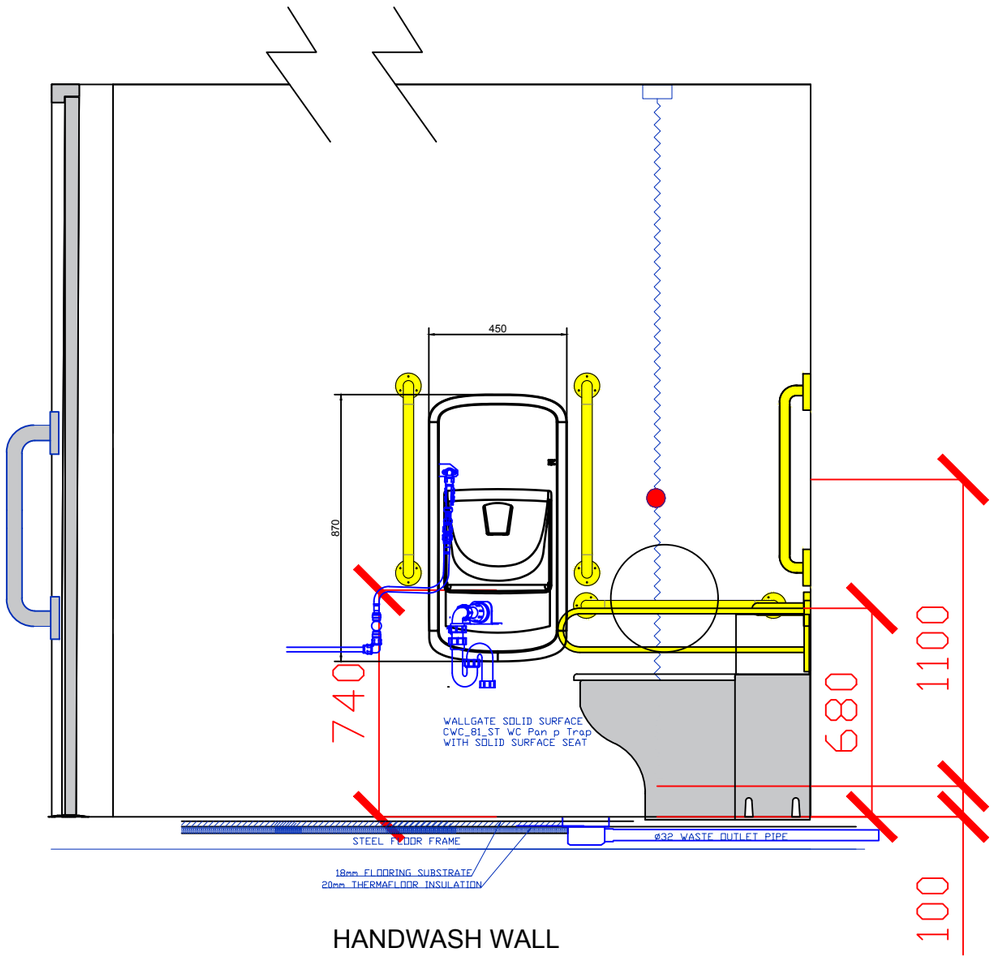

HANDWASH WALL

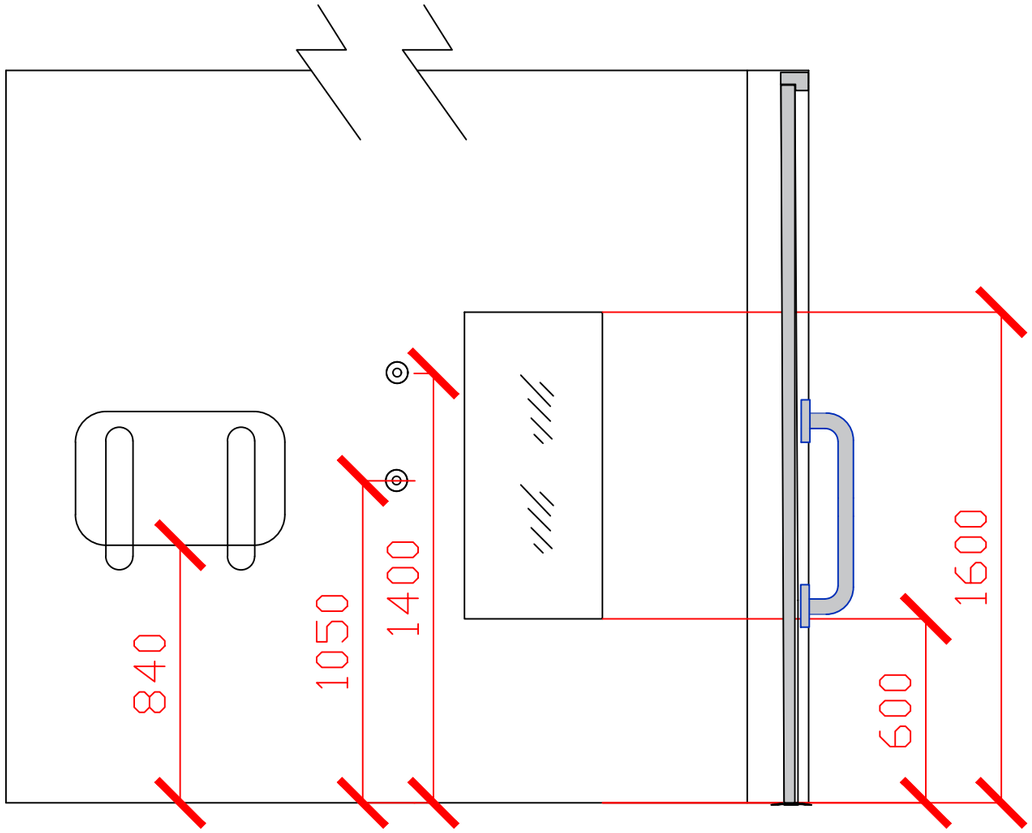

MIRROR WALL

ACCESSIBLE CUBICLE DETAIL

REV	DATE	DESCRIPTION

CLIENT

DRAWING TITLE

SCALE	DATE	DRAWN BY	CHECKED BY
1:20	MAY-2020	B W DAVIES	

@A3

healthmatic
REDMAN ROAD
PORTE MARSH IND. ESTATE
CALNE
WILTS
SN11 9PR
Tel: 01249 822063
Fax: 01249 823140
e-mail ops@healthmatic.com

DRAWING NUMBER	REVISION
HM-SBC-MCCP-03	

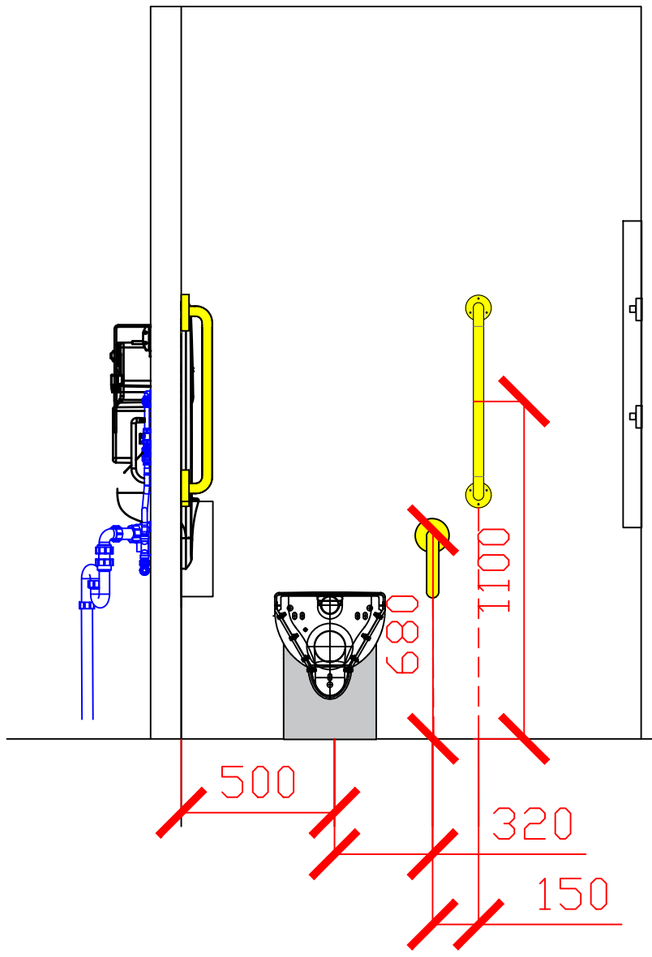

PAN WALL

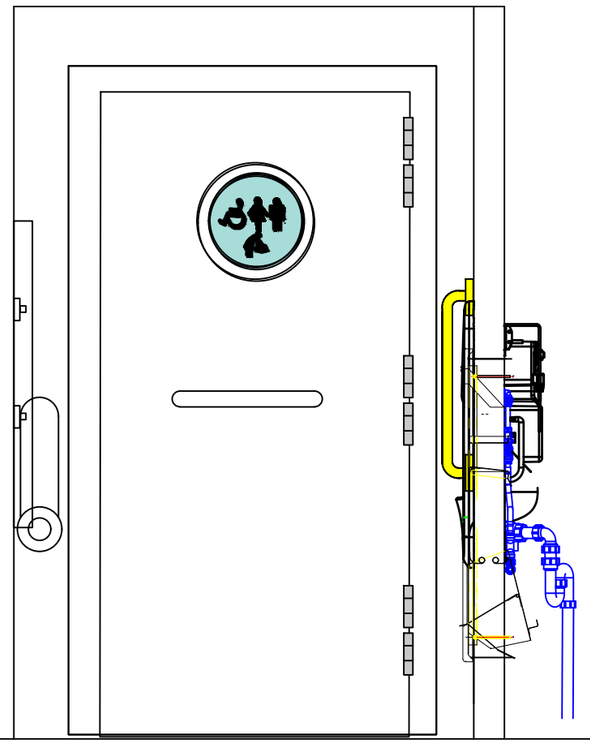

DOOR WALL

ACCESSIBLE CUBICLE DETAIL

REV	DATE	DESCRIPTION

CLIENT

DRAWING TITLE

SCALE	DATE	DRAWN BY	CHECKED BY
1:20	MAY-2020	B W DAVIES	

@A3

healthmatic
REDMAN ROAD
PORTE MARSH IND. ESTATE
CALNE
WILTS
SN11 9PR
Tel: 01249 822063
Fax: 01249 823140
e-mail ops@healthmatic.com

DRAWING NUMBER	REVISION
HM-SBC-MCCP-04	

0 1 2 3 4 5m

scale 1:50

Service entry
sump 1000x1000

600x400x250 deep
pits for lifting
bars to settle
to base level

Pit

Pit

Cut-outs for downpipes

500

1980

600

Pit

Pit

3648

3048

5054

5654

Unit profile

Base profile

FRONT OF UNIT

ortant

FGL

200

Base 200mm below FGL

cover

concrete chairs

A393 mesh

1200 gauge polythene sheet

50

200

50

type 1 consilidated hardcore
250/300 dependant on trial pit

SECTIONS
OF BASE

NTS

REV	DATE	DESCRIPTION

CLIENT

DRAWING TITLE

SCALE	DATE	DRAWN BY	CHECKED BY
1:50	MAY-2020	B W DAVIES	

@A3

healthmatic
REDMAN ROAD
PORTE MARSH IND. ESTATE
CALNE
WILTS
SN11 9PR
Tel: 01249 822063
Fax: 01249 823140
e-mail ops@healthmatic.com

DRAWING NUMBER	REVISION
HM-SBC-MCCP-05	

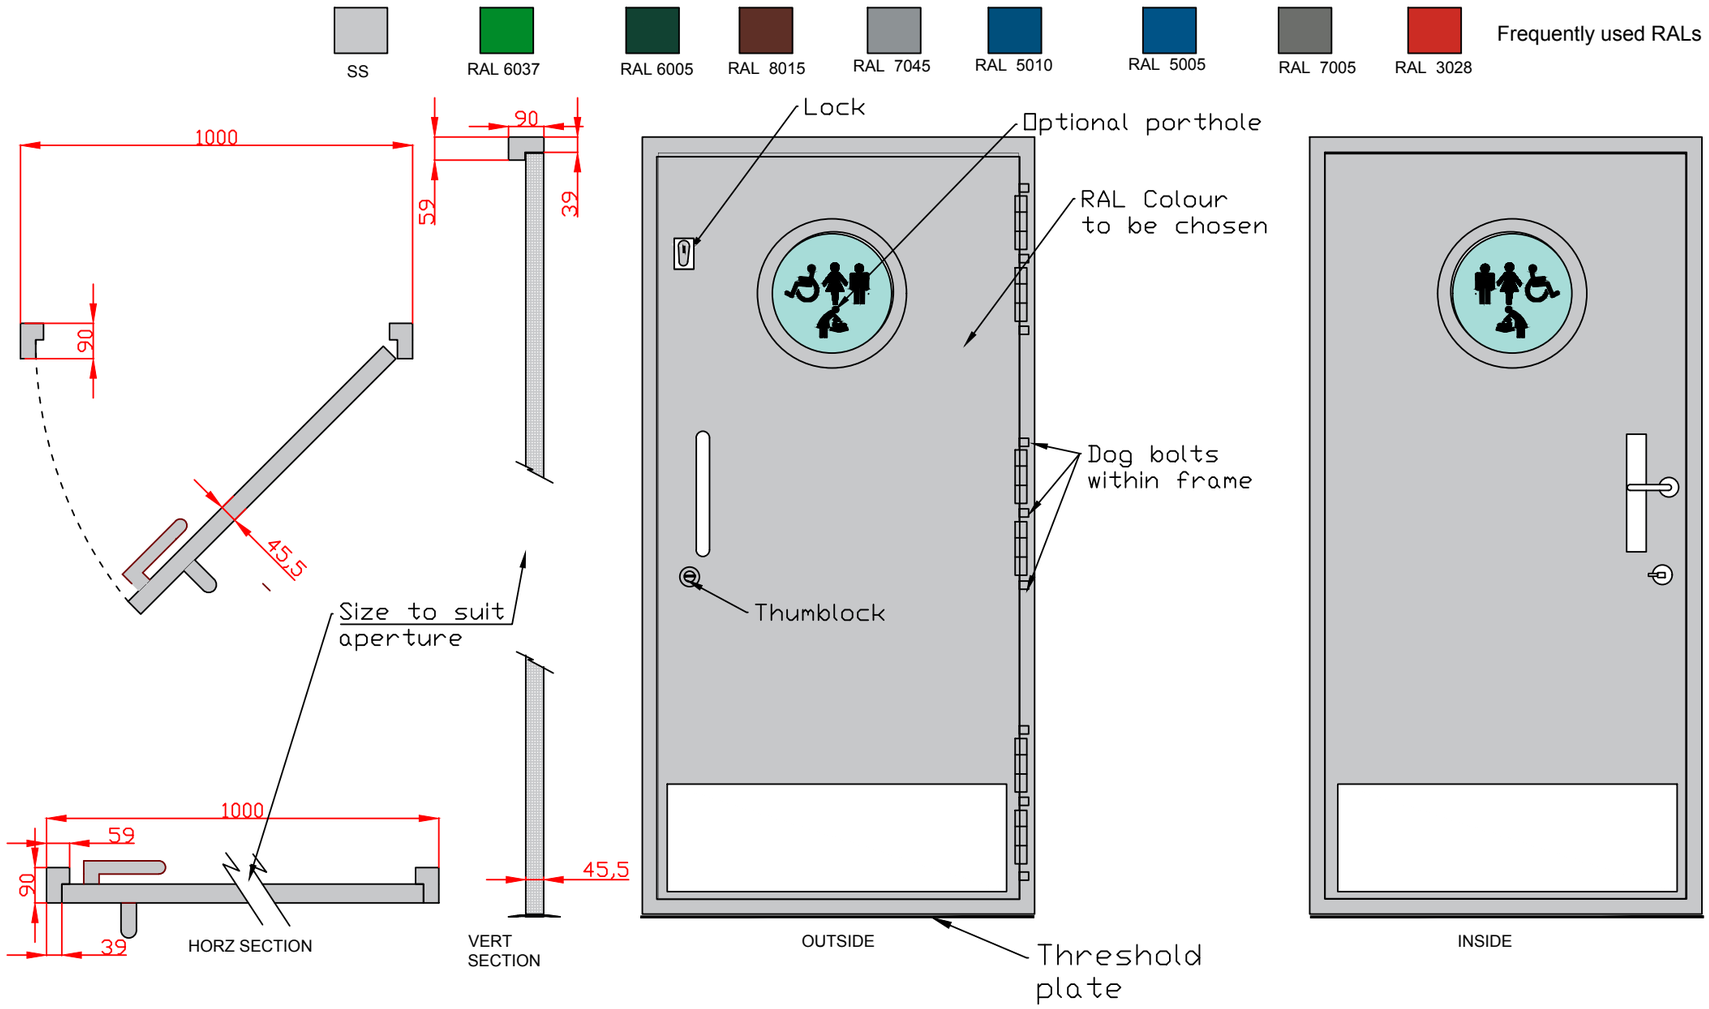

HEALTHMATIC TOILET DOOR

REV	DATE	DESCRIPTION

CLIENT

DRAWING TITLE

SCALE	DATE	DRAWN BY	CHECKED BY
NTS	MAY-2020	B W DAVIES	

@A3

healthmatic
REDMAN ROAD
PORTE MARSH IND. ESTATE
CALNE
WILTS
SN11 9PR
Tel: 01249 822063
Fax: 01249 823140
e-mail ops@healthmatic.com

DRAWING NUMBER	REVISION
HM-SBC-MCCP-06	